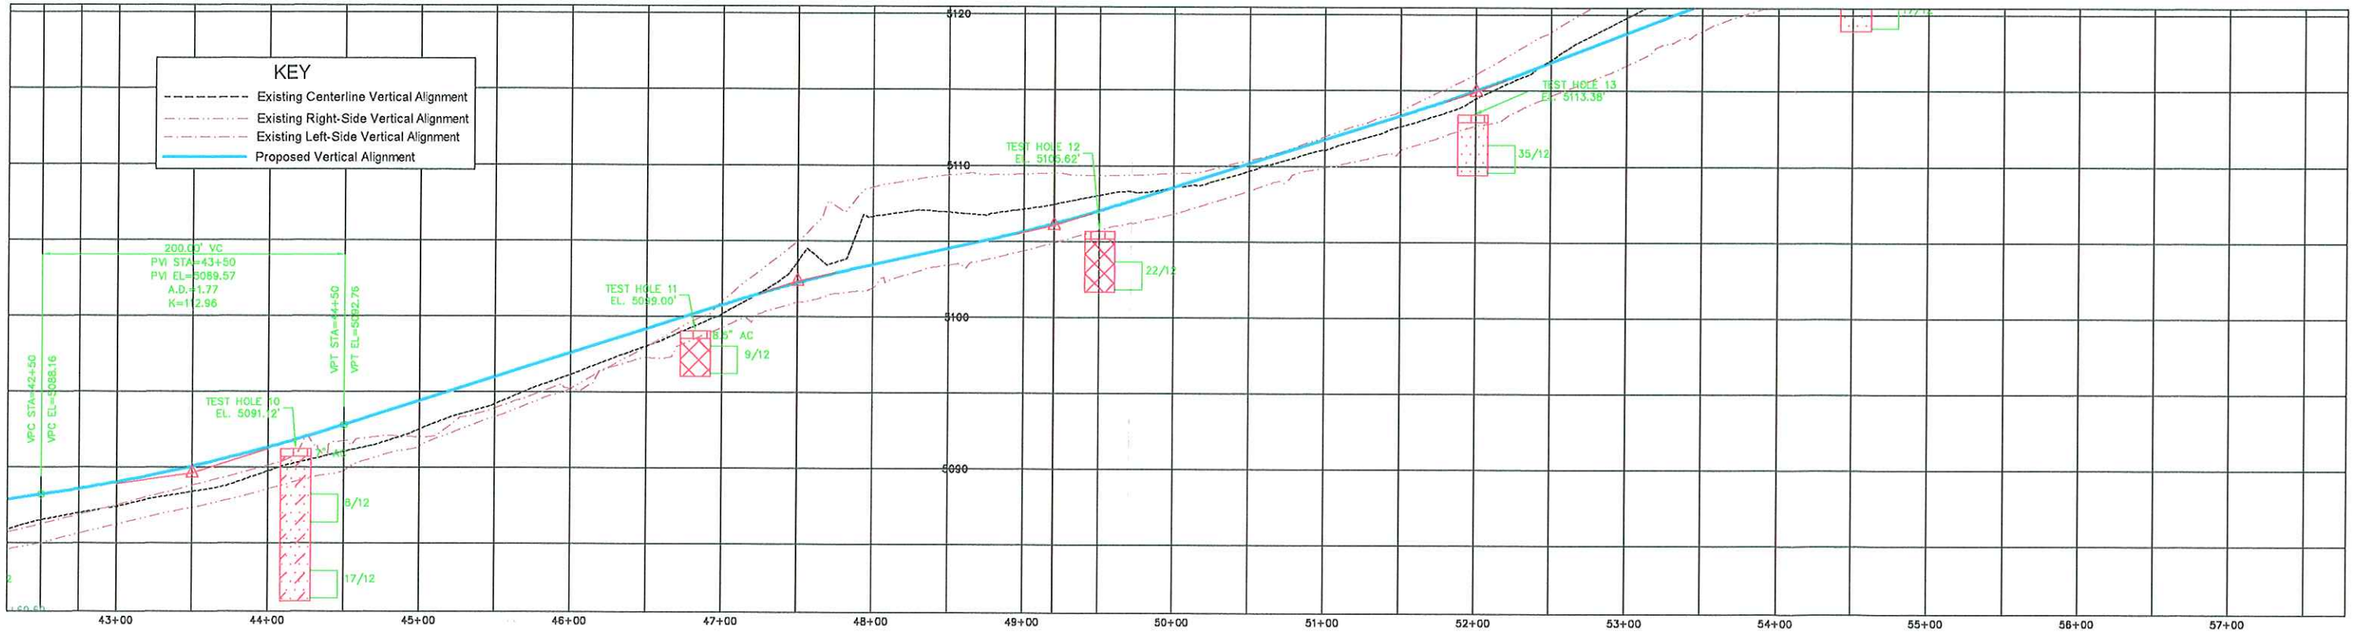

SEH

BROMLEY LANE MASTER PLAN DESIGN

PROPOSED HORIZONTAL ALIGNMENT - FINAL

Scale	1"=100'	Date	4/30/04	Drawn by	RAC	Job #	ABRIGC0303	Figure	13